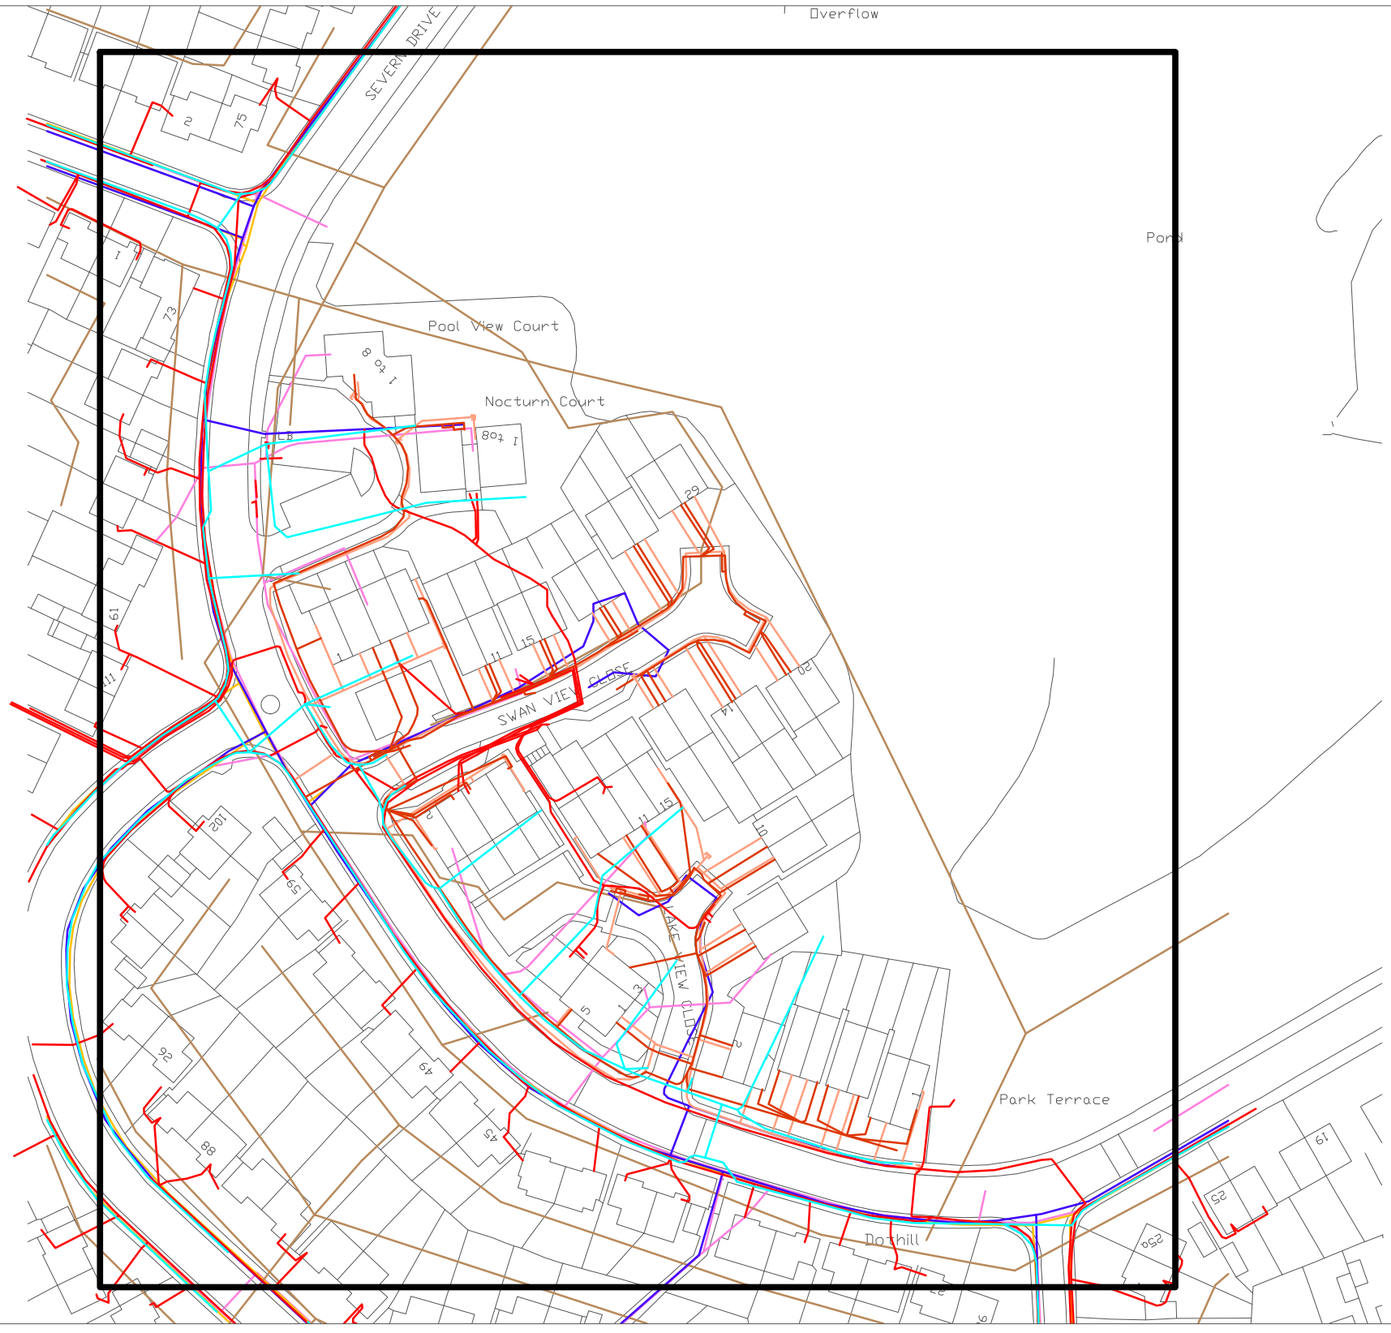

N
W E
S

Based on mapping Crown Copyright All Rights Reserved. Licence Number 100022432

NOTE:

No liability of any kind whatsoever is accepted by Atkins Limited, its servant or agents, for any error or omission in respect of information contained on the plans provided. This plan is a compilation of a number of plans provided at different scales and is intended to provide a graphical representation of services within the area and it is impossible to guarantee accuracy. In addition it is a compilation of information supplied by utility companies who do not guarantee the accuracy of the information. The underground services must be verified and established on site before any excavation is carried out.

ISSUE:	DESCRIPTION:	BY:	DATE:
A	Site at Dot Hill, Severn Drive, Wellington,Telford	XX	XX.XX.XX

SCALE:	DRAWN:	CHECKED:	APPROVED:
Not to Scale	XX	XX	XX
	DATE: XX.XX.XX	DATE: XX.XX.XX	DATE: XX.XX.XX

- British Telecommunications plc
- GTC [includes Envoy] – Electricity
- GTC [includes Envoy] – Gas
- National Grid UK Gas Distribution
- Severn Trent Water Ltd – Sewer
- Severn Trent Water Ltd – Water
- Virgin Media
- Western Power Distribution (Midlands)

TITLE:
Utility Overview Map

OS Detailed Mapping

ATKINS
The Hub,
500 Park Avenue,
Aztec West,
Almondsbury,
Bristol BS32 4RZ

Reference No:
28943

Client:
XXXXXXXXXX
XXXXXXX

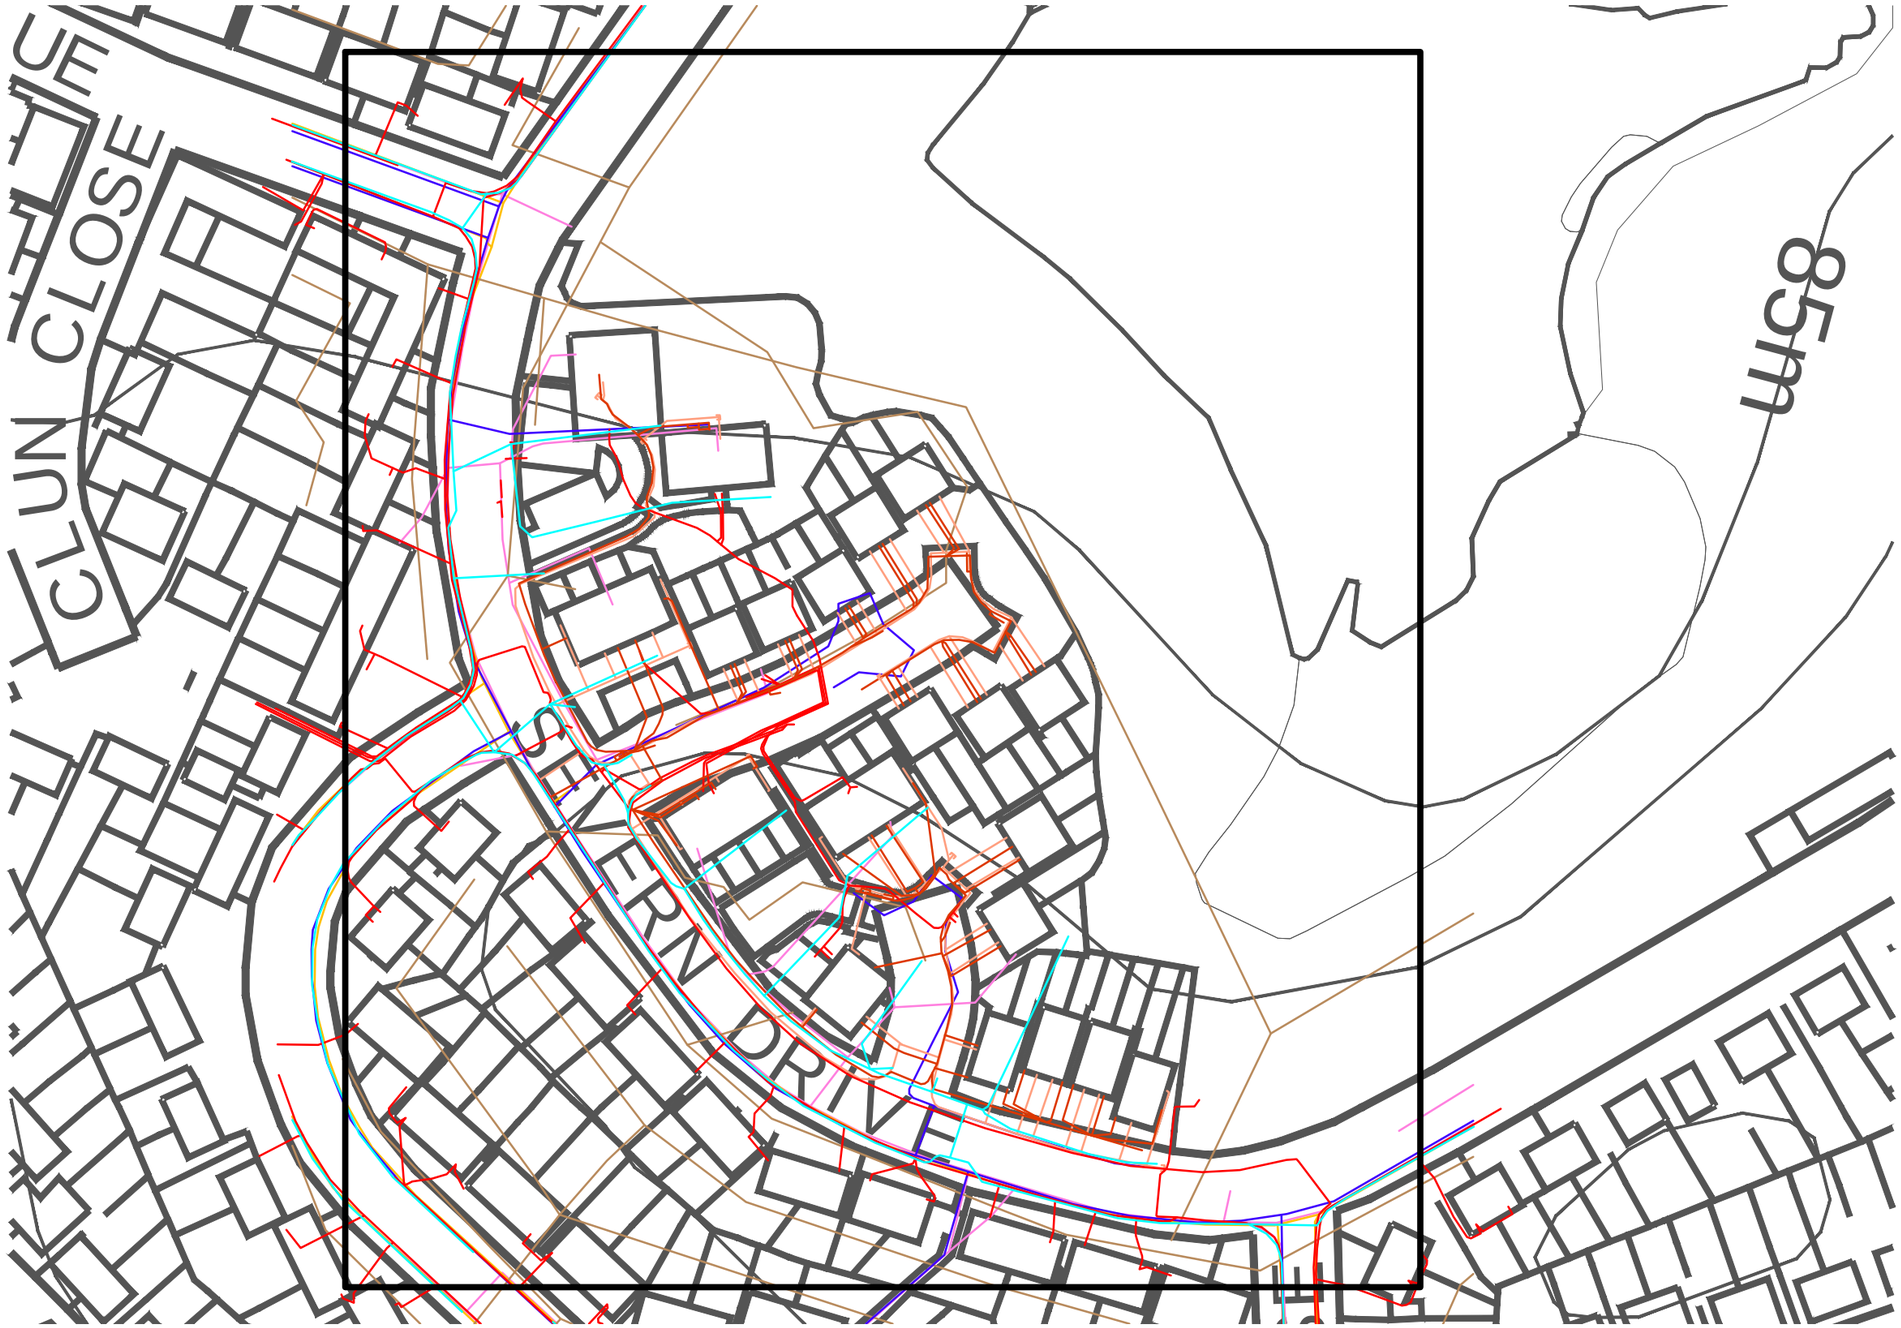

Based on mapping Crown Copyright All Rights Reserved. Licence Number 100022432

NOTE:

No liability of any kind whatsoever is accepted by Atkins Limited, its servant or agents, for any error or omission in respect of information contained on the plans provided. This plan is a compilation of a number of plans provided at different scales and is intended to provide a graphical representation of services within the area and it is impossible to guarantee accuracy. In addition it is a compilation of information supplied by utility companies who do not guarantee the accuracy of the information. The underground services must be verified and established on site before any excavation is carried out.

ISSUE:	DESCRIPTION:	BY:	DATE:
A	Site at Dot Hill, Severn Drive, Wellington,Telford	XX	XX.XX.XX

SCALE:	DRAWN:	CHECKED:	APPROVED:
Not to Scale	XX	XX	XX
	DATE: XX.XX.XX	DATE: XX.XX.XX	DATE: XX.XX.XX

- British Telecommunications plc
- GTC [includes Envoy] – Electricity
- GTC [includes Envoy] – Gas
- National Grid UK Gas Distribution
- Severn Trent Water Ltd – Sewer
- Severn Trent Water Ltd – Water
- Virgin Media
- Western Power Distribution (Midlands)

TITLE:
Utility Overview Map

VML Mapping

ATKINS
The Hub,
500 Park Avenue,
Aztec West,
Almondsbury,
Bristol BS32 4RZ

Reference No:
28943

Client:
XXXXXXXXXX
XXXXXXX